Road Closure 10/2/2020
High Green, Chorley
approx 2hours for
electricity connection

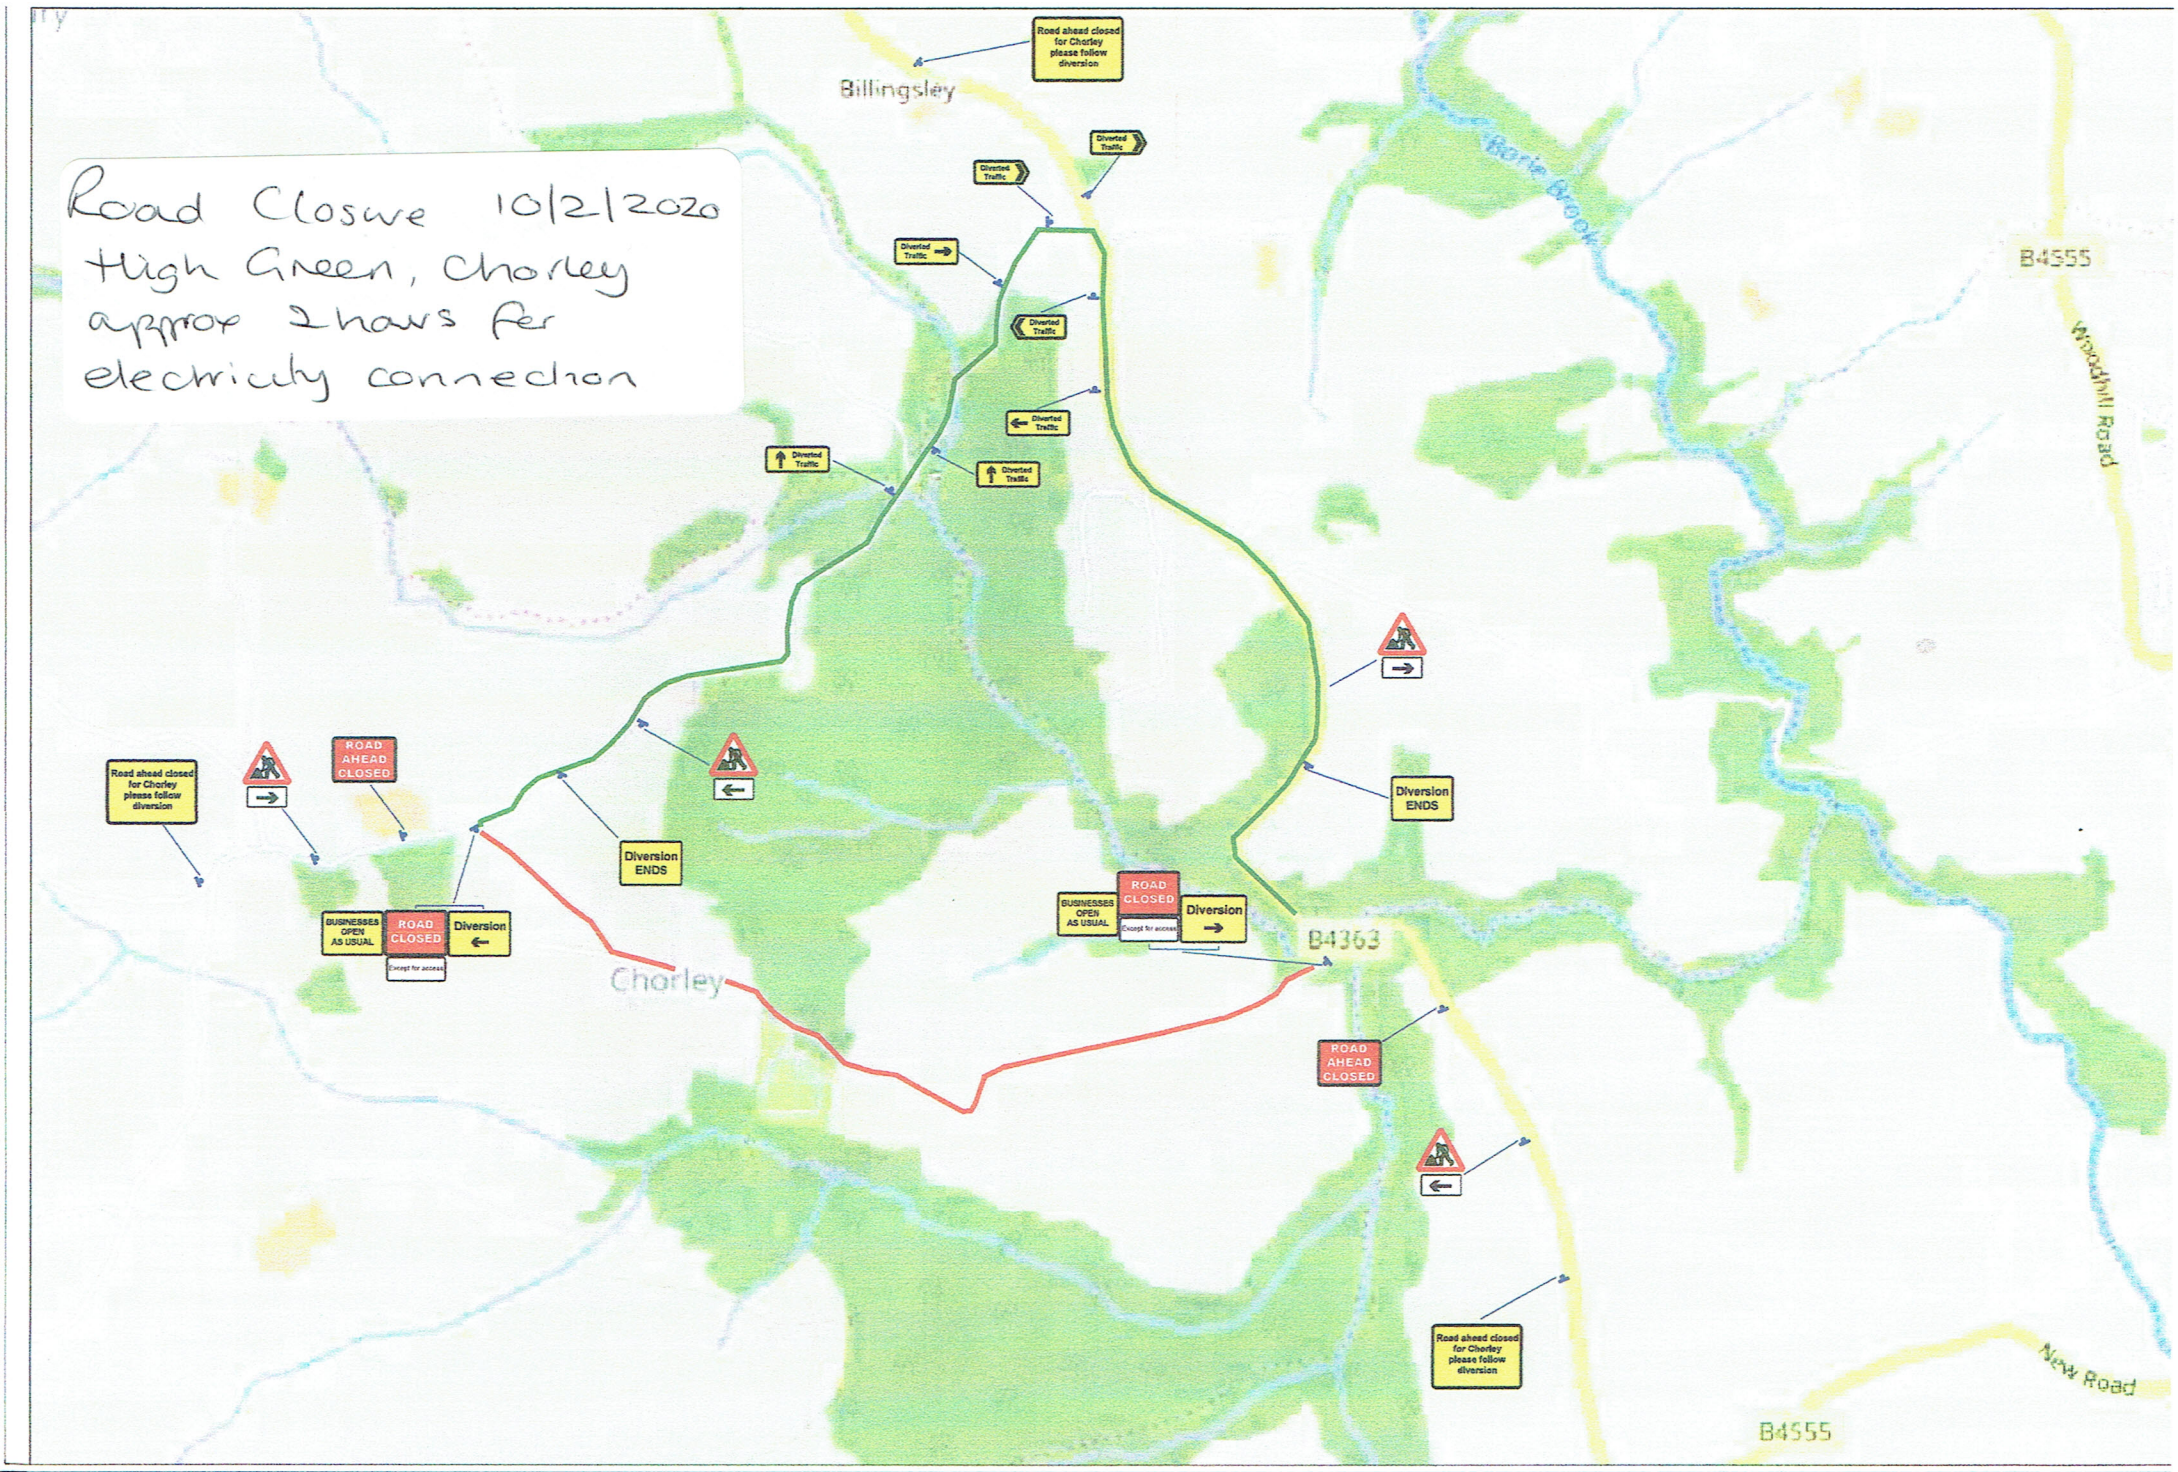

Drn:	SF
Chk:	XXX
App:	XXX

forest

Forest Traffic Signals Ltd,
Forest House, Broad Quay Road,
Felnex Ind Est, Newport, NP19 4PN

Client: WESTERN POWER DISTRIBUTION

Project: BAKEHOUSE LANE , SHROPSHIRE , WV16 6PP

Drawing: R /C DIVERSION

Drawing no: STWP01 0100

Revision: